NOTES:

1. THE BASE MAP WAS DRAWN FROM A PLAN ENTITLED, "TAMWORTH TRANSFER STATION - HEB SURVEY 2004", PREPARED BY HEB ENGINEERS, INC. OF NORTH CONWAY, NEW HAMPSHIRE, DATED 10/21/04 ORIGINAL SCALE: 1" = 100'.

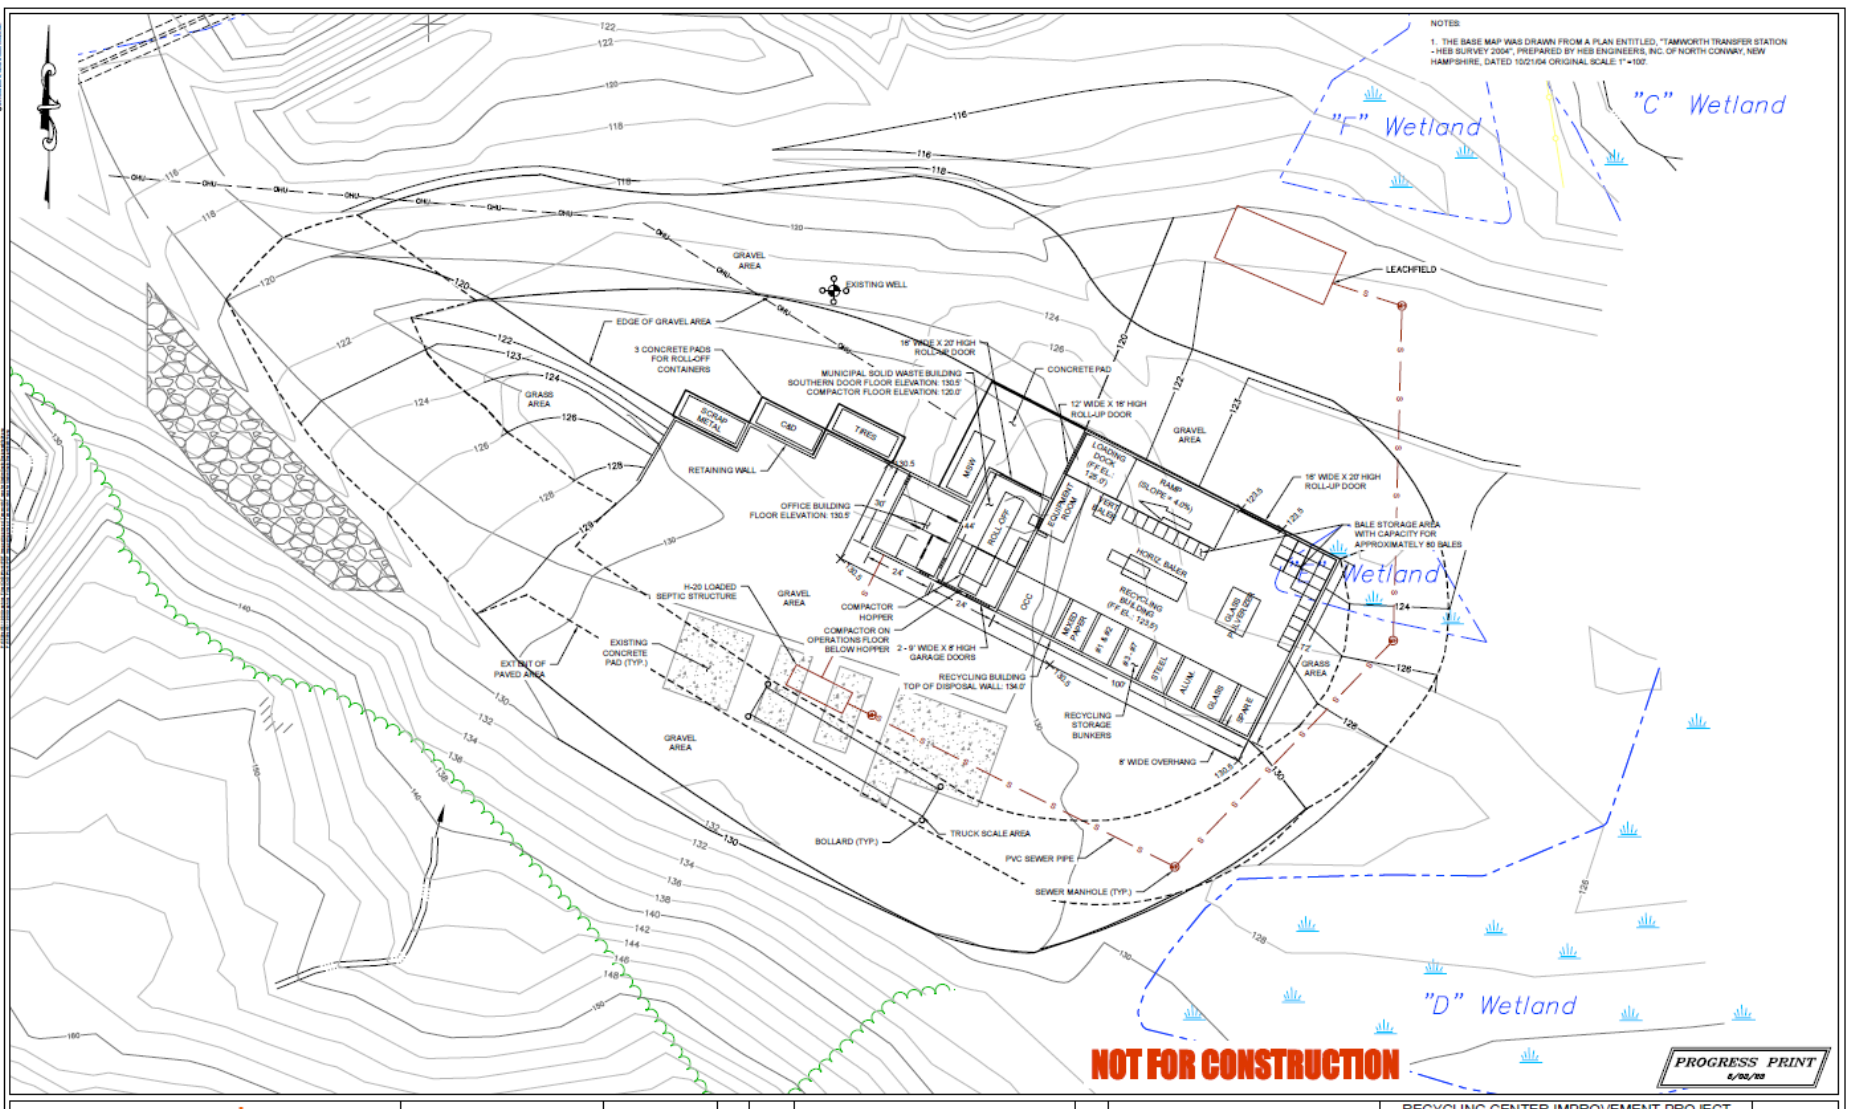

SANBORN HEAD

GRAPHICAL SCALE 20' 10' 0 20' 40'

DRAFT

NO.	DATE	DESCRIPTION	BY

DRAWN BY: A. WILKER
DESIGNED BY: R. ST. MICHEL/ A. WILKER
REVIEWED BY: R. ST. MICHEL
PROJECT MGR: R. ST. MICHEL
PIC: E. STEINHAUSER
DATE: APRIL 2023

RECYCLING CENTER IMPROVEMENT PROJECT
TOWN OF TAMWORTH, NH
TAMWORTH, NH

RECYCLING CENTER CONCEPTUAL DESIGN PLAN #2

PROJECT NUMBER: 5511.00

SHEET NUMBER: 1 OF 5

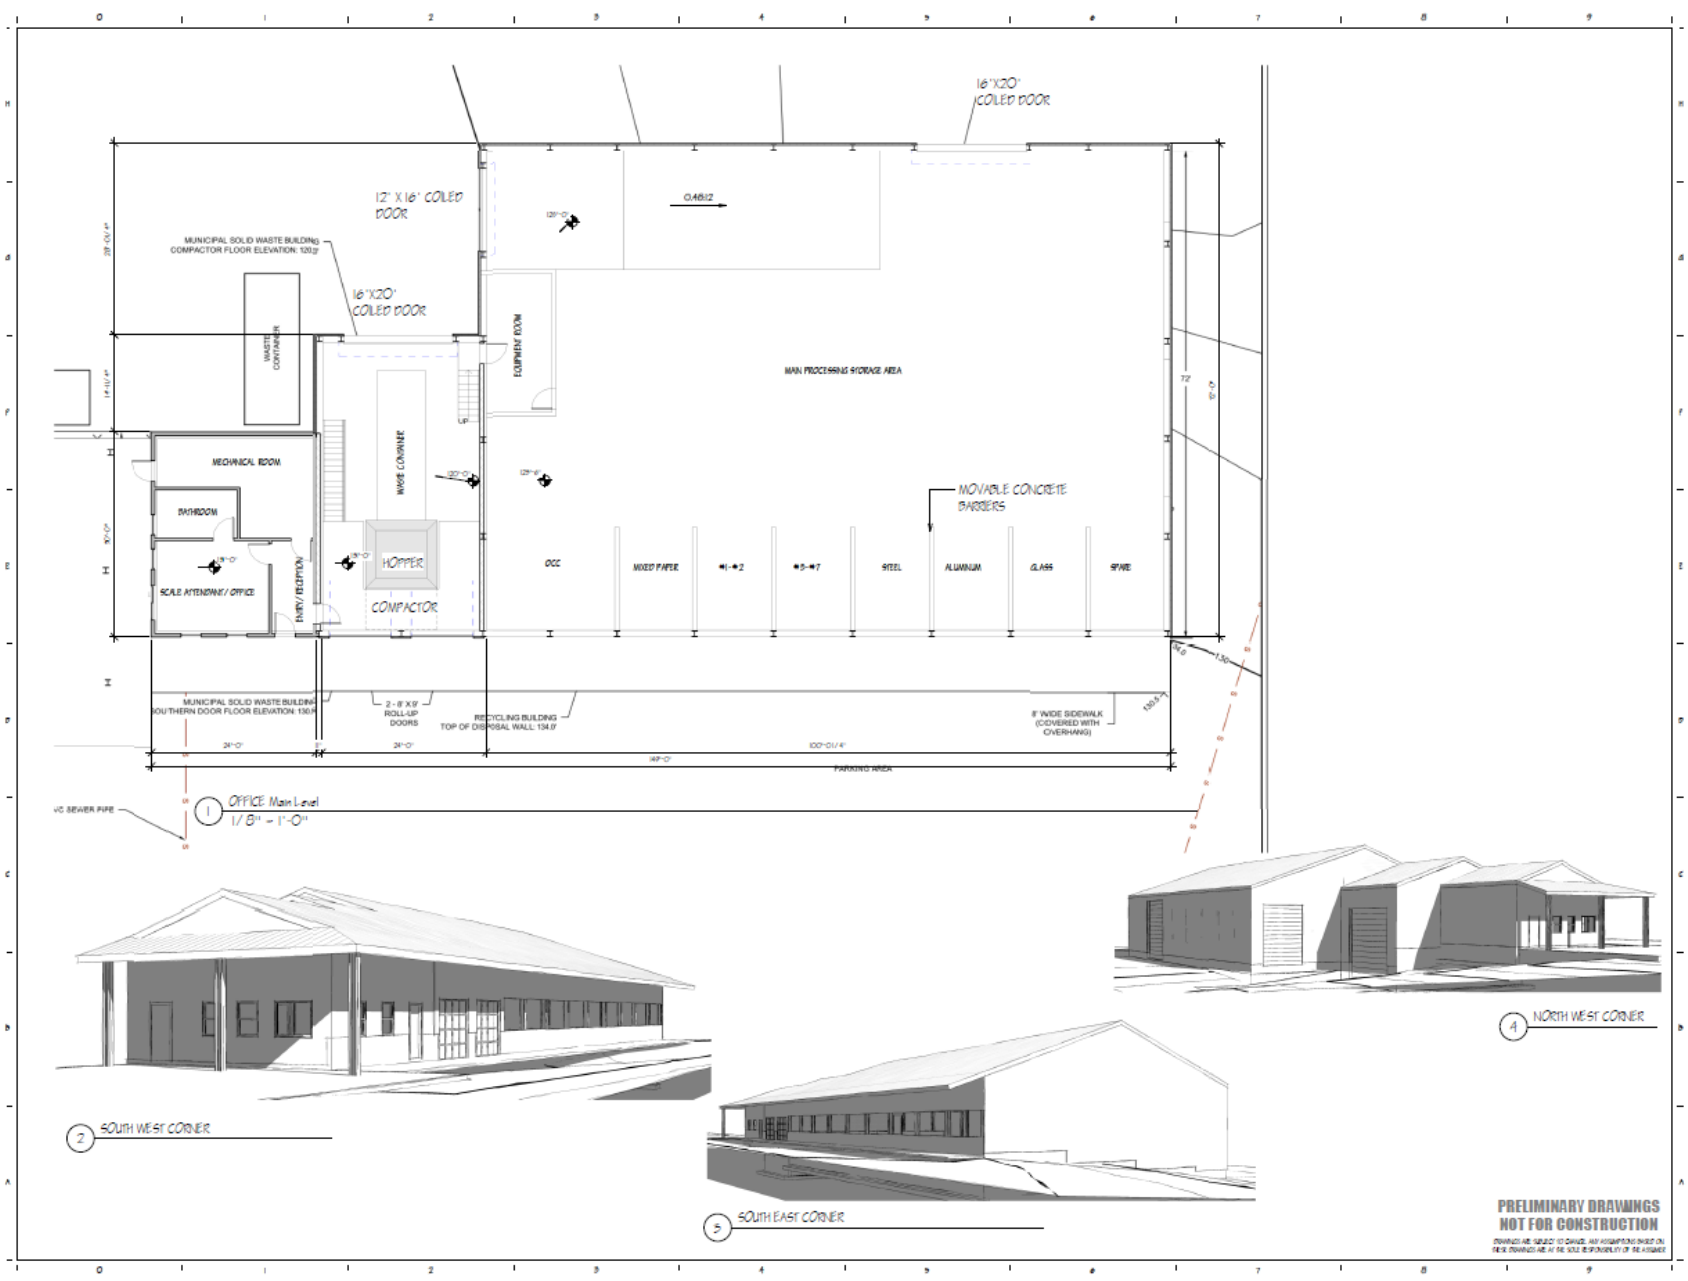

GENERAL NOTES:

PROJECT NAME & ADDRESS:
RECYCLING CENTER PROPOSED BUILDING
TOWN OF TAMWORTH NH
990 OSSIPEE MOUNTAIN HIGHWAY
TAMWORTH NH

PROJECT SCHEMATICS 001

preliminary 04/15/23

alba architects llp . stuart j anderson & philip m bennett . po box 186 . 137 main street . north woodstock . new hampshire . 03262 . (603) 745-4770 . www.albaarchitects.com