NOTES:

1. THE BASE MAP WAS DRAWN FROM A PLAN ENTITLED, "TAMWORTH TRANSFER STATION - HEB SURVEY 2004", PREPARED BY HEB ENGINEERS, INC. OF NORTH CONWAY, NEW HAMPSHIRE, DATED 10/21/04 ORIGINAL SCALE: 1" =100'.

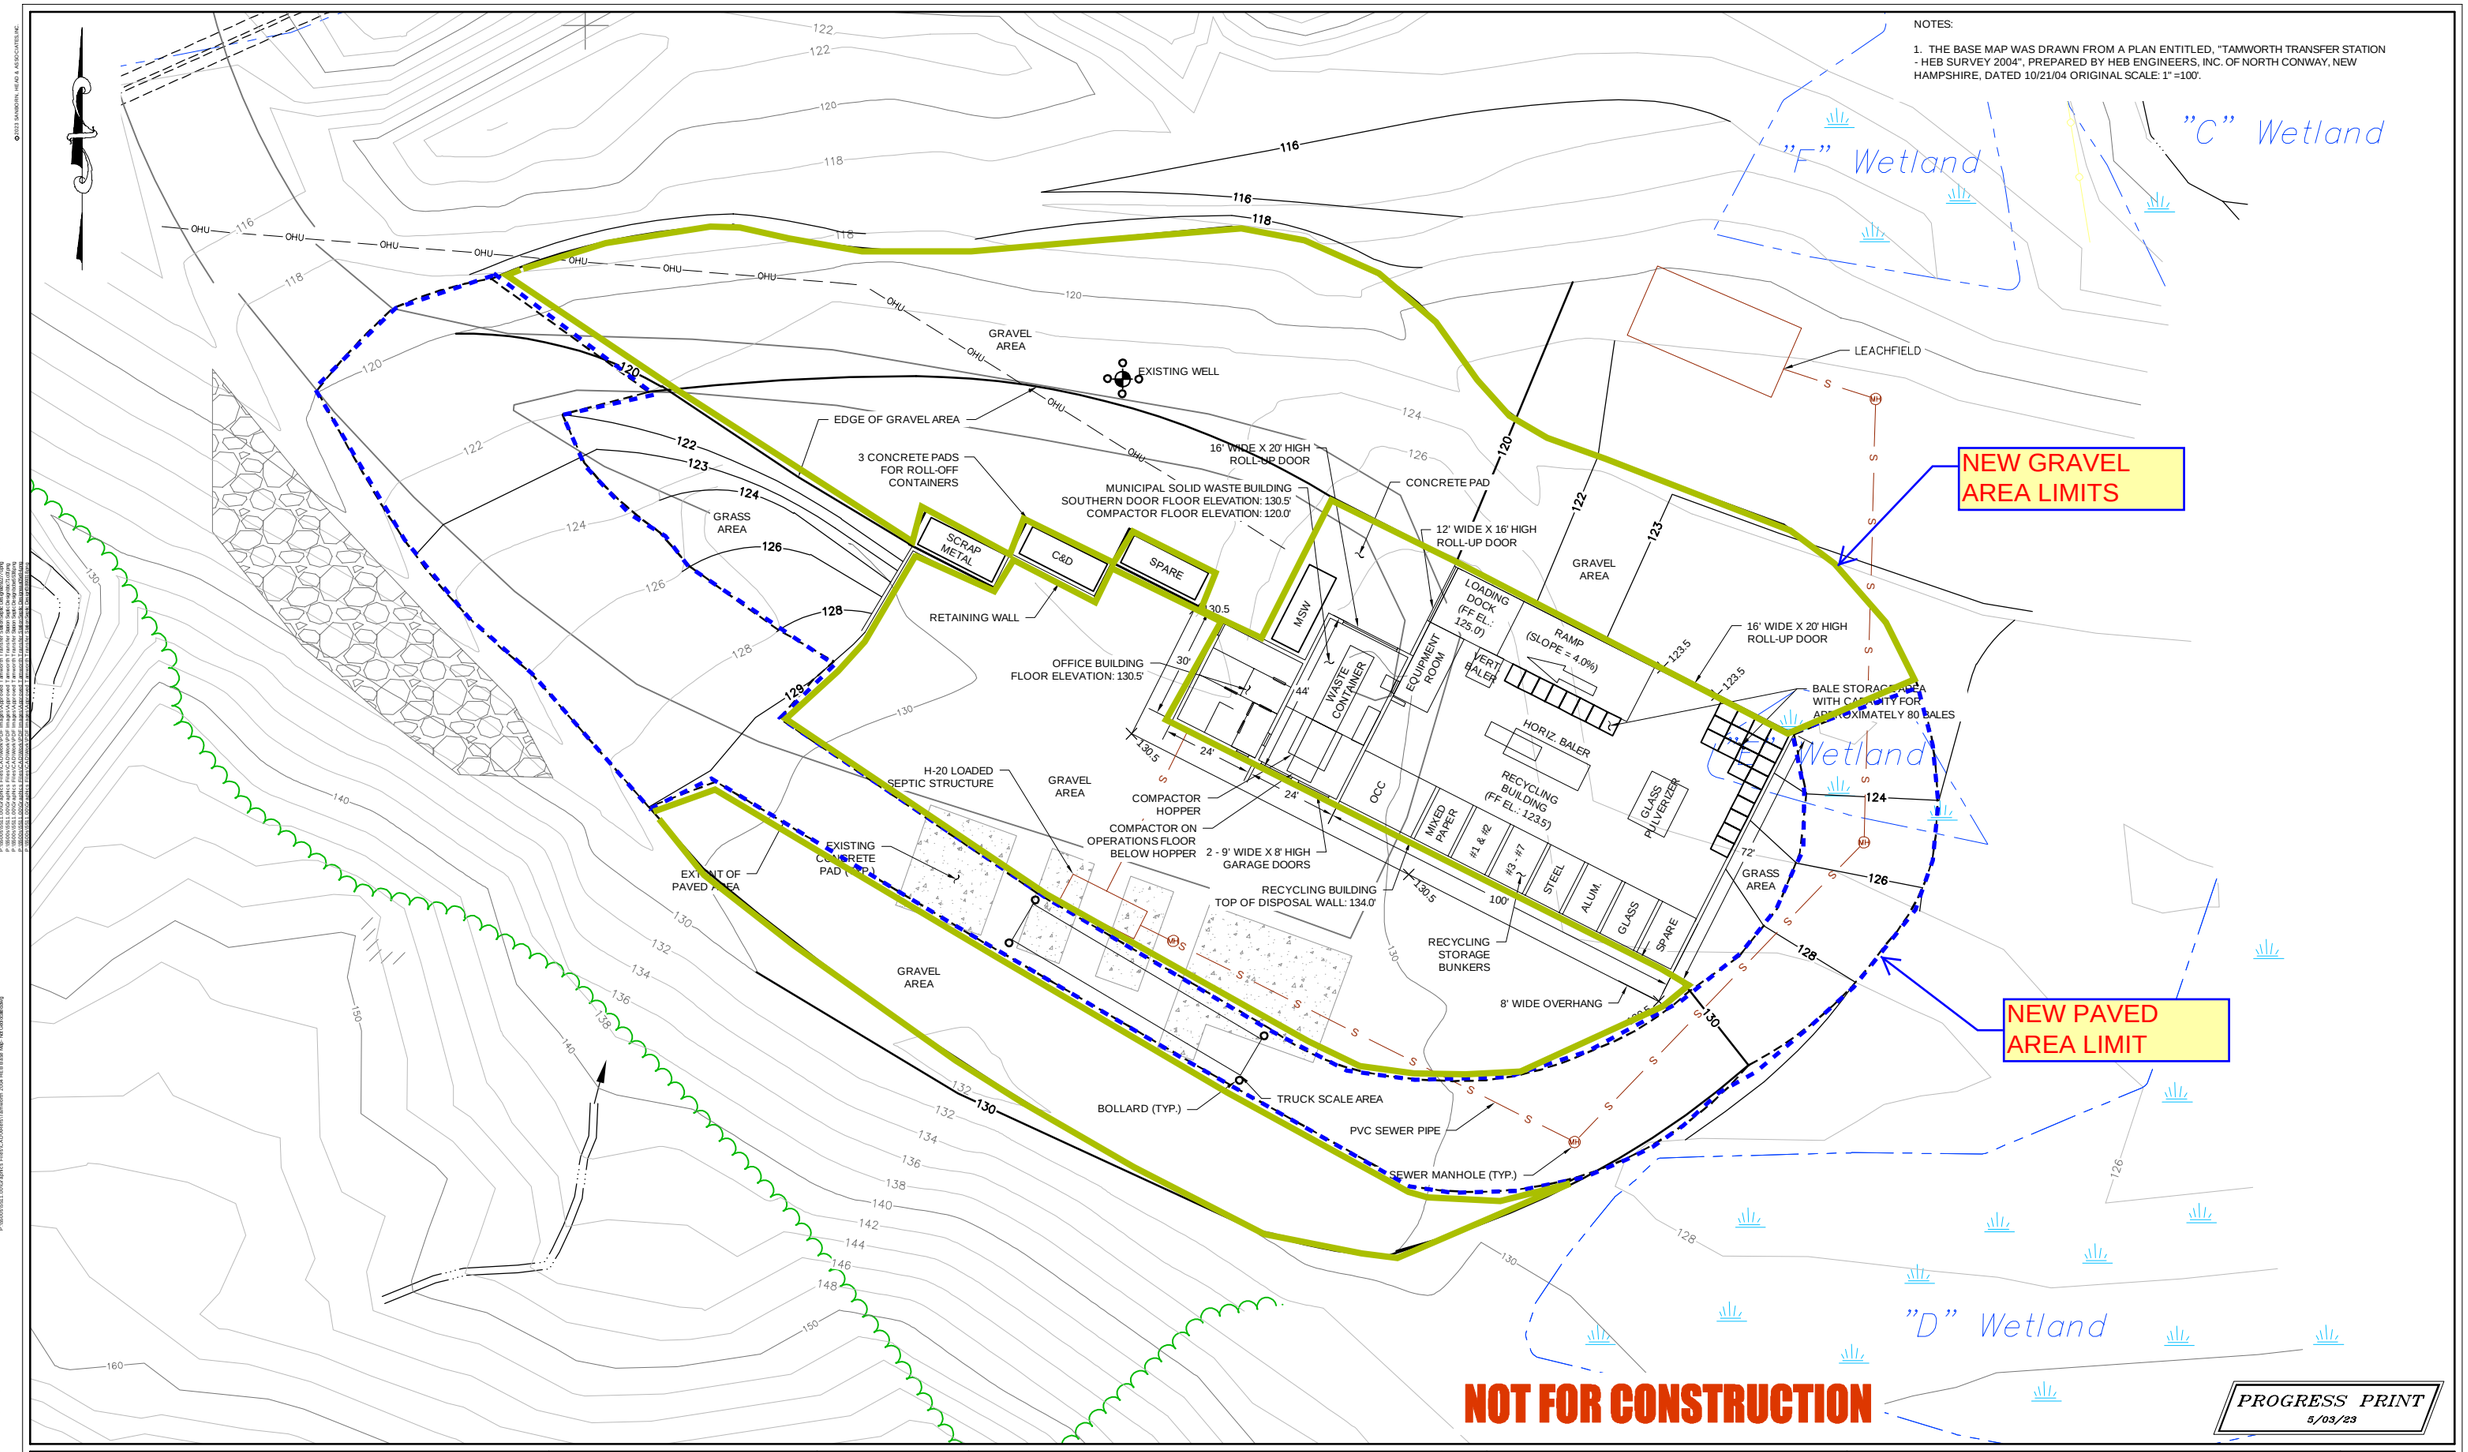


NOT FOR CONSTRUCTION

PROGRESS PRINT
5/03/23

SANBORN HEAD

GRAPHICAL SCALE
20' 10' 0 20' 40'

DRAFT

| NO. | DATE | DESCRIPTION | BY |
|---|---|---|---|

DRAWN BY: A. WILKER
DESIGNED BY: R. ST. MICHEL/ A. WILKER
REVIEWED BY: R. ST. MICHEL
PROJECT MGR: R. ST. MICHEL
PIC: E. STEINHAUSER
DATE: APRIL 2023

RECYCLING CENTER IMPROVEMENT PROJECT
TOWN OF TAMWORTH, NH
TAMWORTH, NH

PROJECT NUMBER: 5511.00

RECYCLING CENTER CONCEPTUAL DESIGN PLAN #2

SHEET NUMBER: 1 OF 5