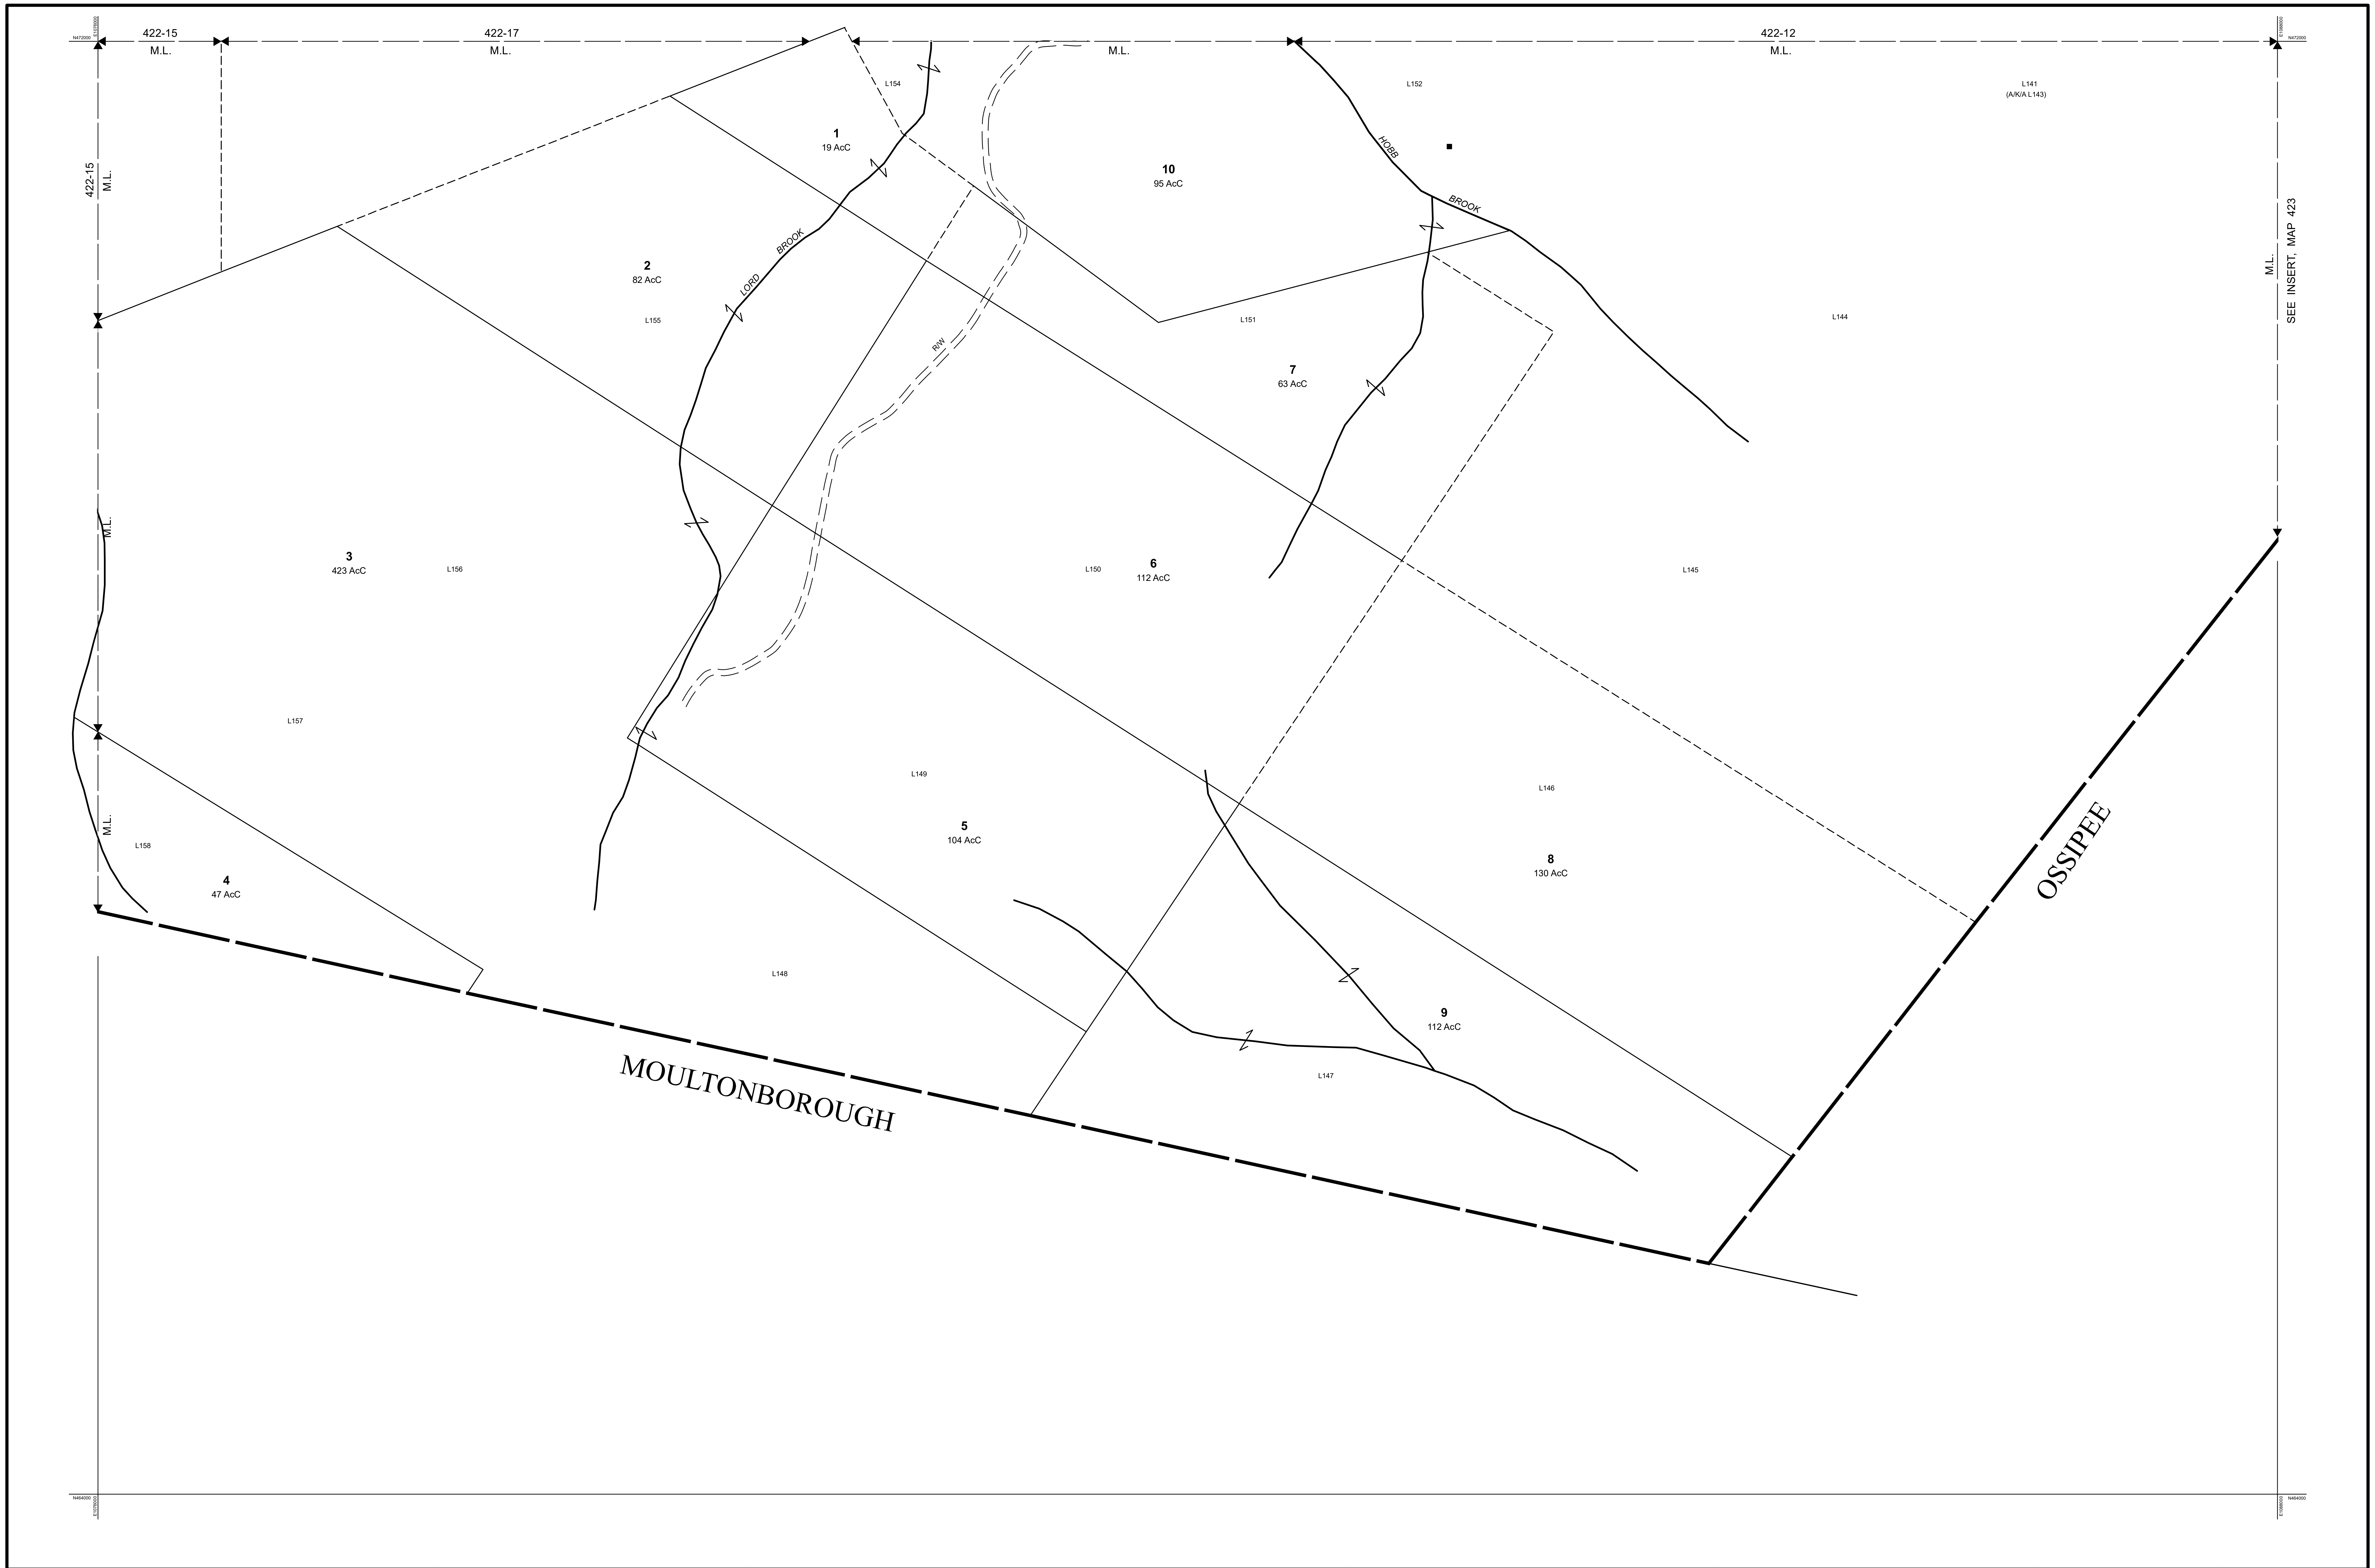

THIS MAP IS FOR ASSESSMENT PURPOSES. IT IS NOT VALID FOR LEGAL DESCRIPTION OR CONVEYANCE.

THE HORIZONTAL DATUM IS THE NEW HAMPSHIRE STATE PLANE COORDINATE SYSTEM, NAD 83.

PHOTOGRAPHY DATE:	MAY 1, 1992
COMPLETION DATE:	APRIL 15, 1993

PRODUCED IN 1993 BY
CAI Technologies
Precision Mapping. Geospatial Solutions.
11 Pleasant Street, Littleton, NH 03561
800.322.4540 - www.cai-tech.com

LEGEND

AREA SURVEYED	Ac
AREA CALCULATED	AcC
RECORD DIMENSION	100'
SCALED DIMENSION	100'S
MATCH LINE	◄ M.L. ►
WATER	-W-
PRIMARY BUILDING	■
EXEMPT PROPERTY	Ⓔ
SUBDIVISION LOT NO.	②
RIGHT OF WAY/ACCESS	R/W
COMMON OWNERSHIP	OR
WETLANDS	
LOT/RANGE	L6R8

SCALE: 1" = 400'

FEET 400 200 0 400 800 1,200
100 50 0 100 200 300 METERS

REVISED TO: APRIL 1, 2019

PROPERTY MAPS

TAMWORTH

NEW HAMPSHIRE

INDEX DIAGRAM

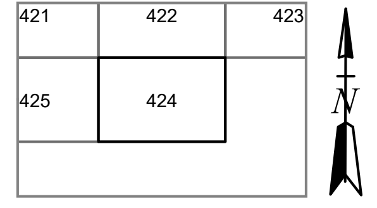

MAP NO.

424